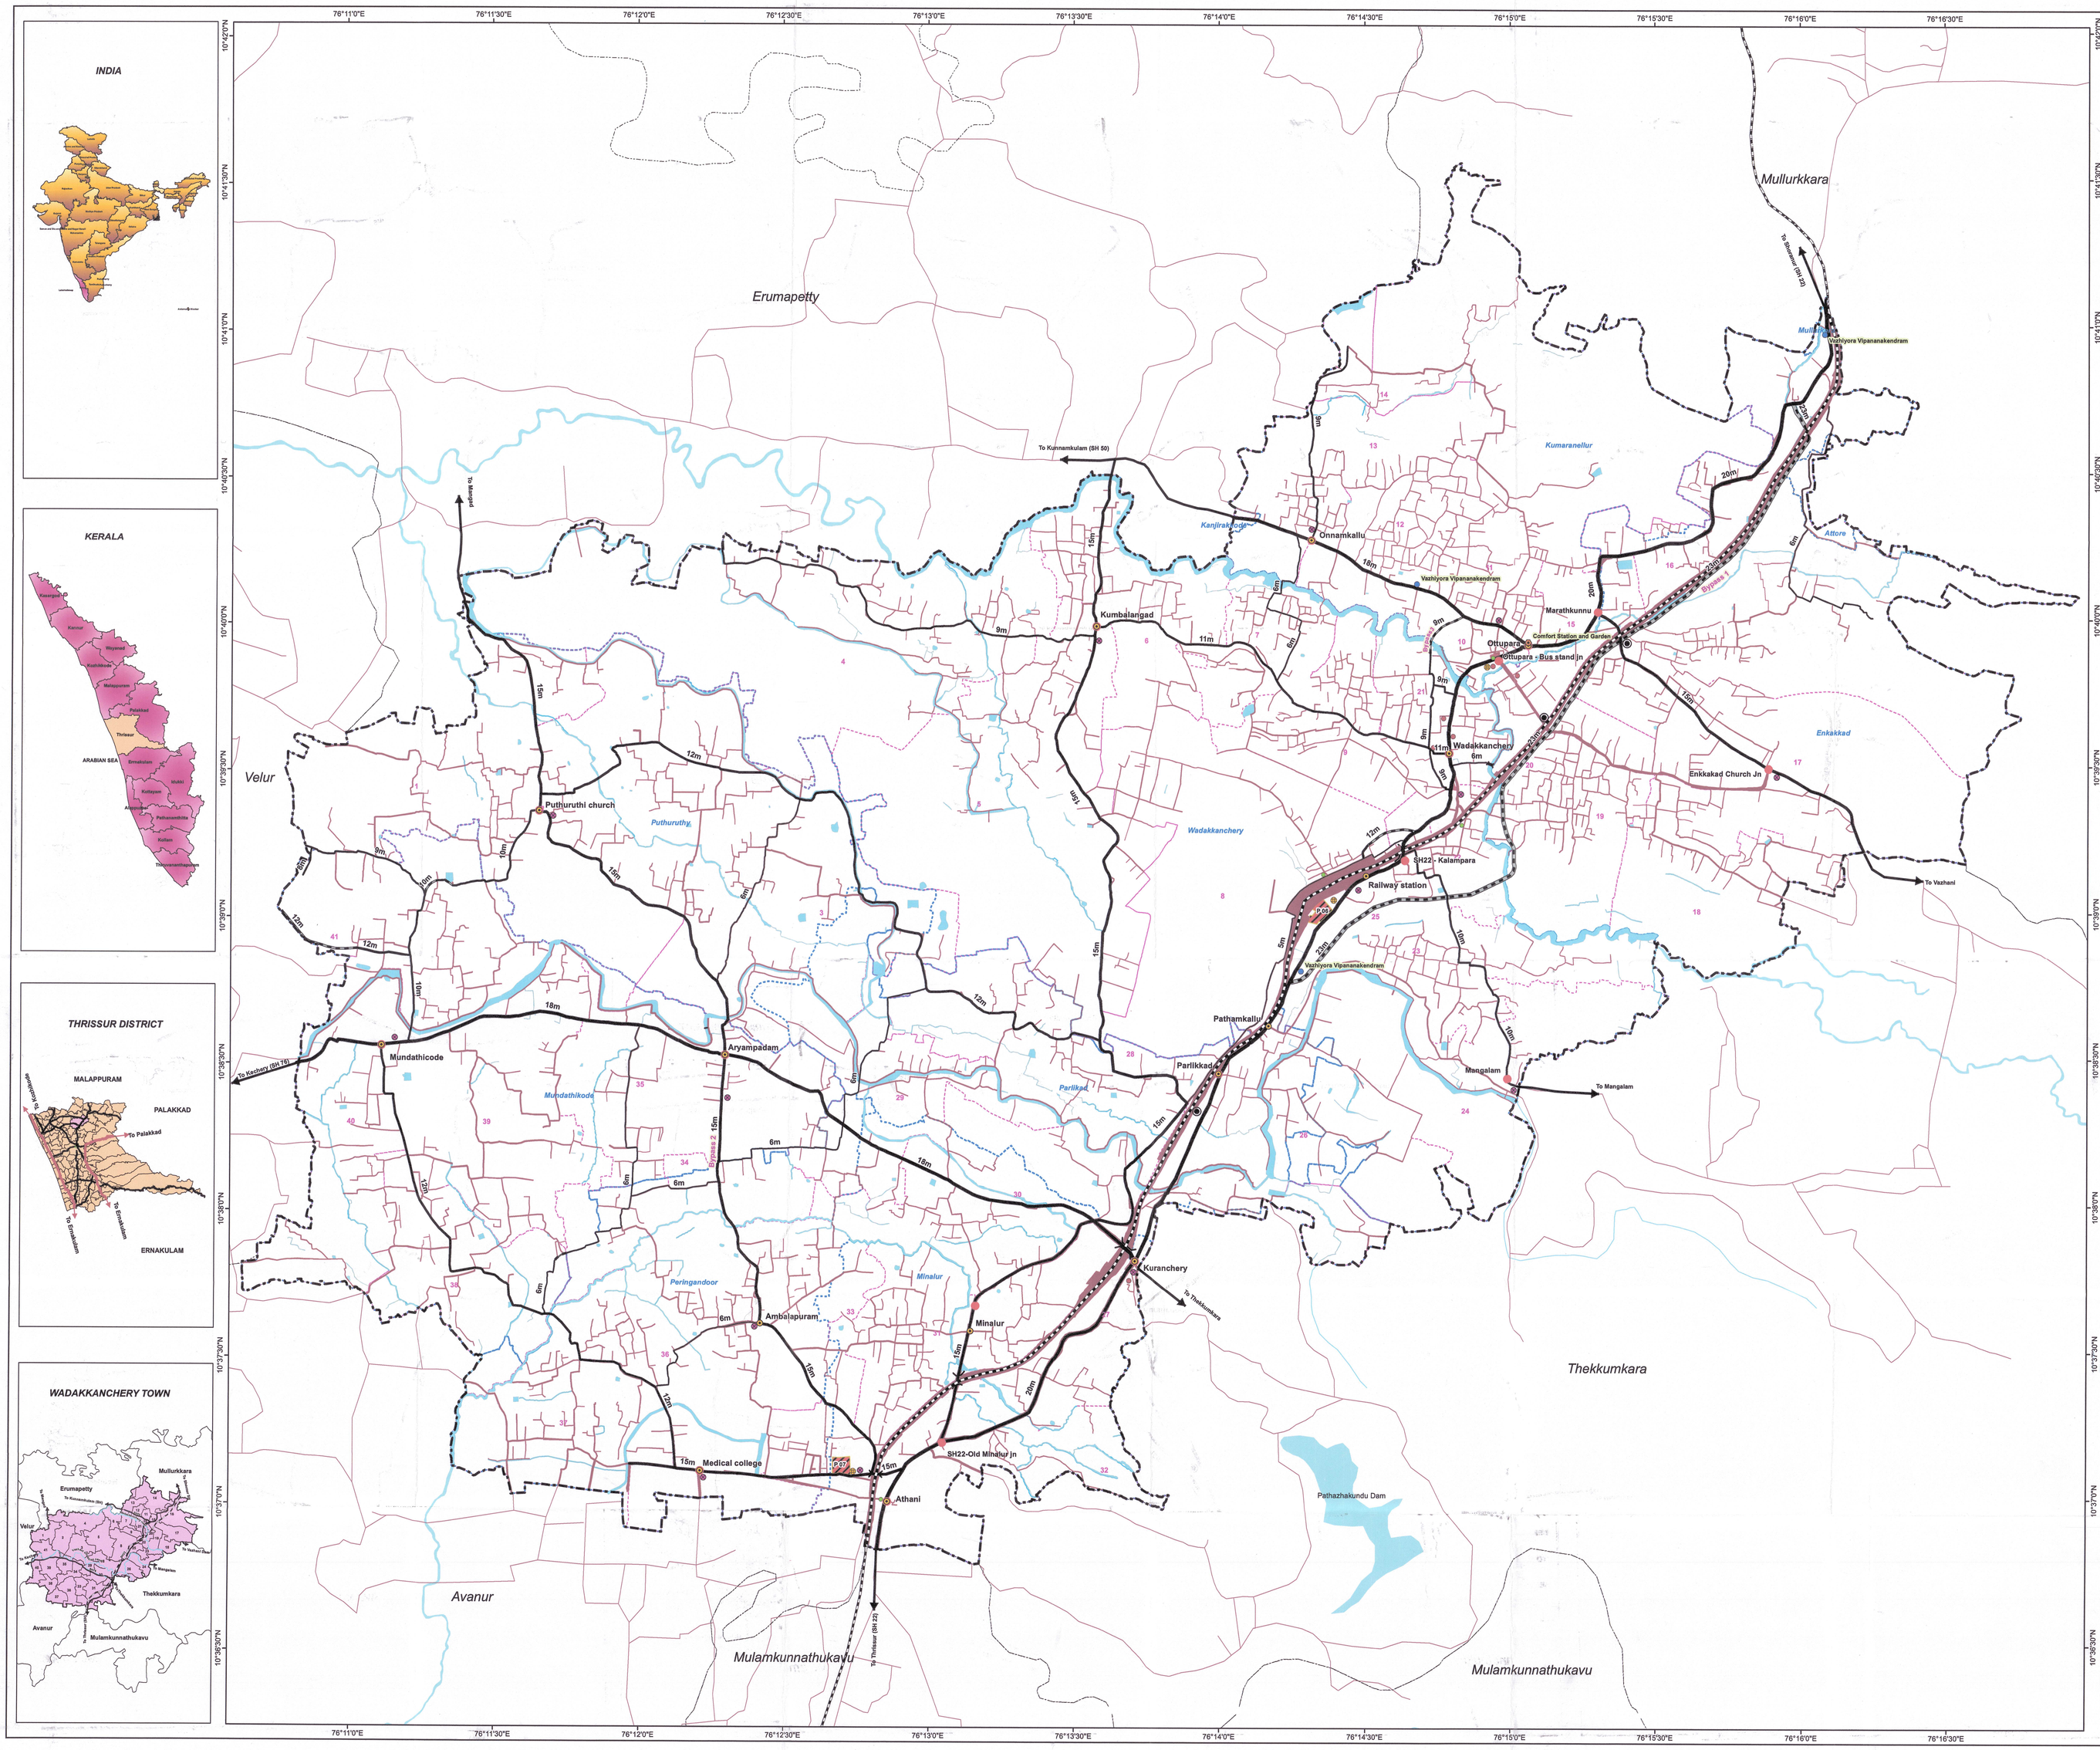

MASTER PLAN FOR WADAKKANCHERY TOWN

PROPOSED TRANSPORTATION MAP - 2036

(MP/04/II)

Legend

- Municipal boundary
- Village boundary
- Ward boundary
- State Highway 20m wide road
- State Highway 18m wide road
- 23 m Proposed Bypass road
- 15 m wide road
- 12 m wide road
- 12 m Proposed road
- 11 m wide road
- 10 m wide road
- 10 m Proposed road
- 9 m wide road
- 9 m Proposed road
- 8 m wide road
- 6 m wide road
- 6 m Proposed road
- 5 m wide road
- Other roads
- Rail
- Junction
- Junction improvement
- Parking ground
- Foot over bridge
- Road over bridge
- Taxi stand
- Auto stand
- Vazhiyora Vipananakendram
- Comfort Station and Garden
- Traffic andTransportation Zone
- Waterbodies Zone
- Special Zone

P 06 Proposed Bus Stand

P 07 Transit Hub at Athani

N

SCALE - 1: 13000

0 160 320 640 960 1,280 1,600 Meters

WADAKKANCHERY MUNICIPALITY

MUNICIPAL SECRETARY — MUNICIPAL CHAIRMAN

LOCAL SELF GOVERNMENT DEPARTMENT (PLANNING)
THRISSUR DISTRICT

K K MANOJAN
MUNICIPAL SECRETARY
WADAKKANCHERY MUNICIPALITY

CHAIRMAN
WADAKKANCHERY MUNICIPALITY

DRAFTSMAN

ASSISTANT TOWN PLANNER

DEPUTY TOWN PLANNER — TOWN PLANNER

LOCAL SELF GOVERNMENT DEPARTMENT (PLANNING)
GOVERNMENT OF KERALA

ASSISTANT TOWN PLANNER

DEPUTY TOWN PLANNER

TOWN PLANNER

SENIOR TOWN PLANNER — CHIEF TOWN PLANNER(PLANNING)

LOCAL SELF GOVERNMENT DEPARTMENT
GOVERNMENT OF KERALA

10/12/24

Dr. SHARMILA MARY JOSEPH IAS
Principal Secretary
Local Self Government Department
Government of Kerala

PRINCIPAL SECRETARY TO GOVERNMENT